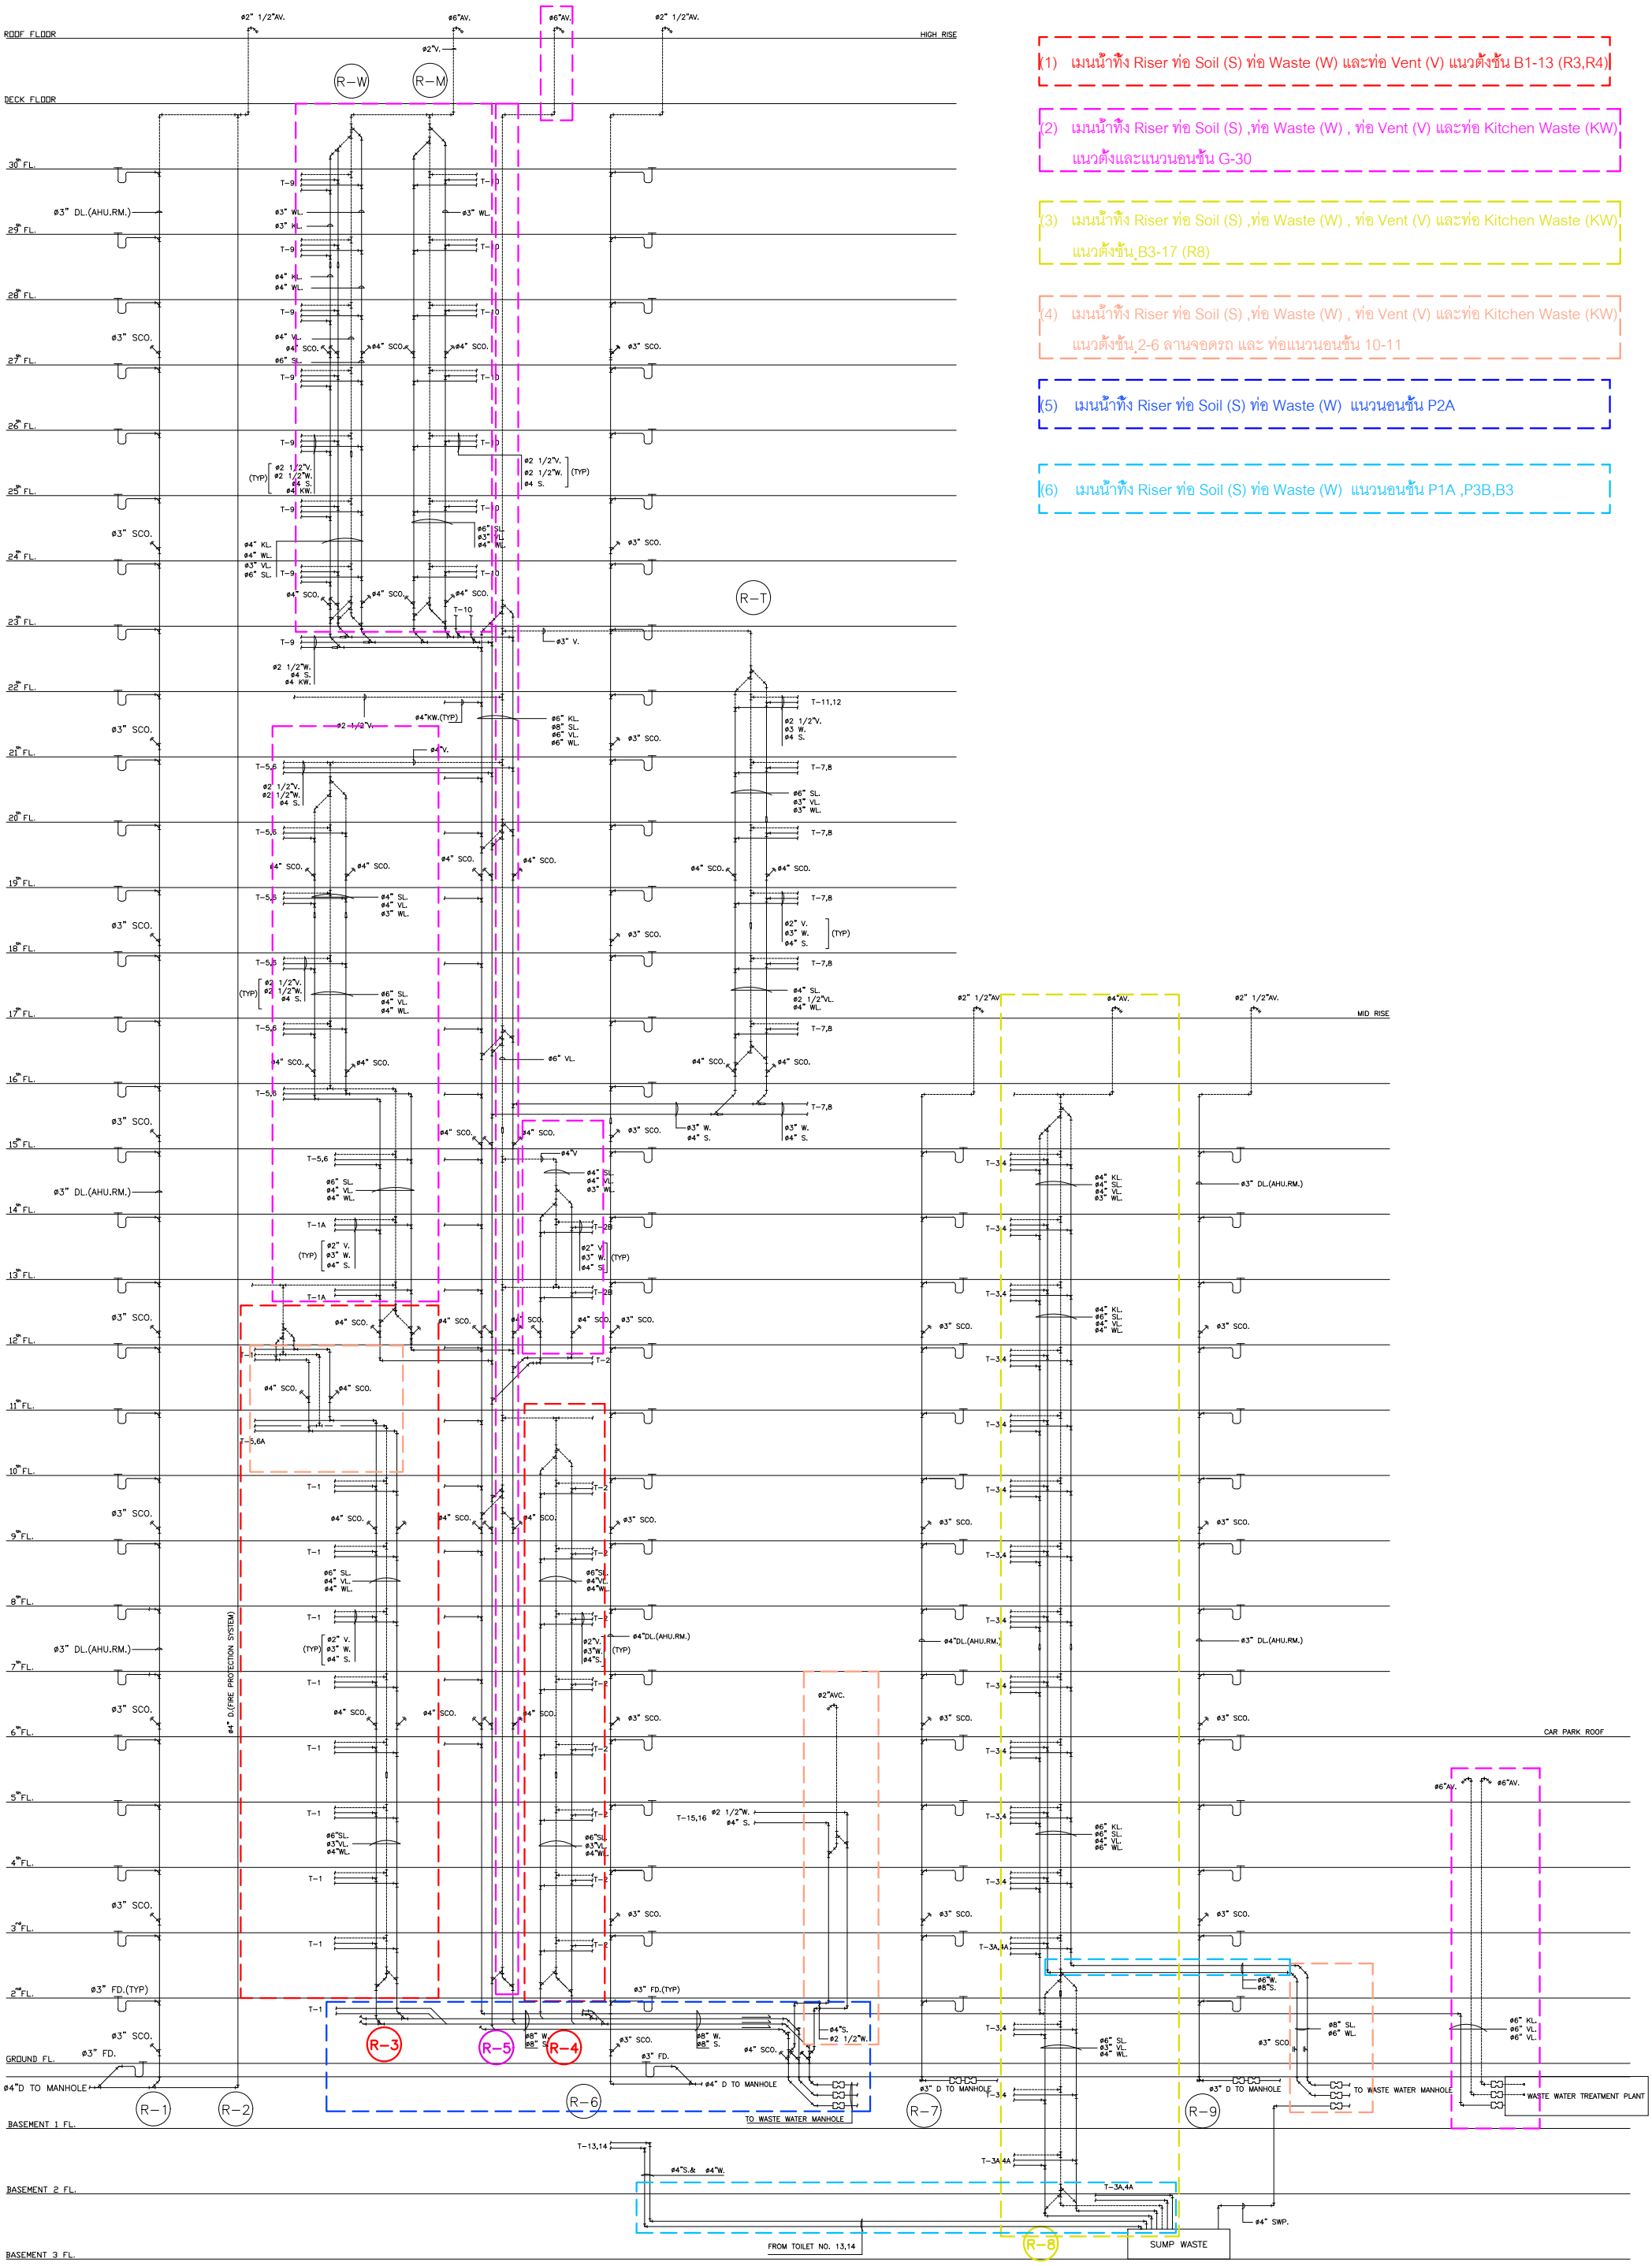

RISER DIAGRAM SOIL(S),WASE(W),KITCHEN WASTE(KW),VENT (V) SYSTEM